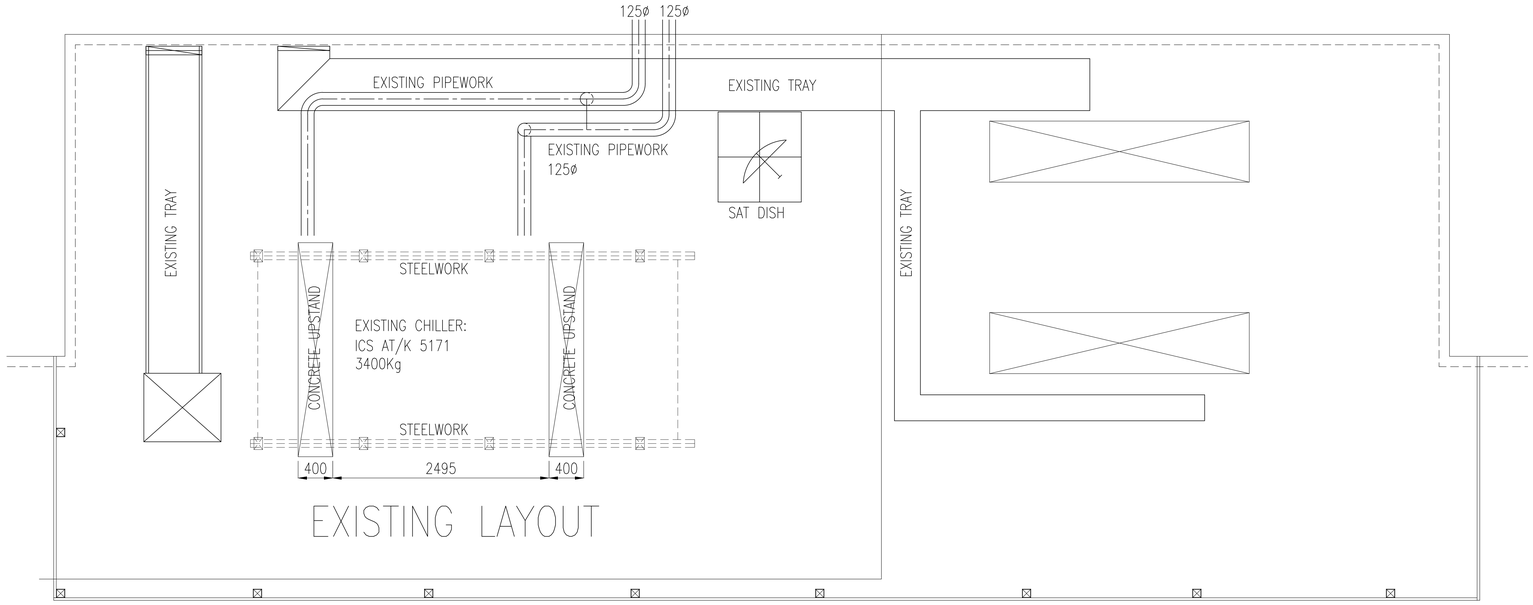

EXISTING LAYOUT

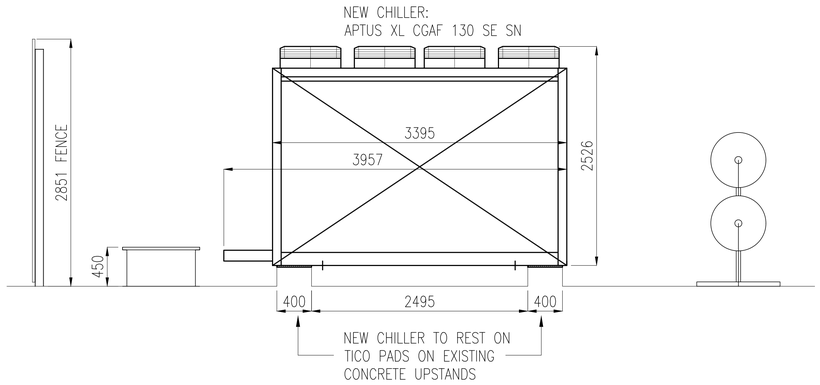

SIDE ELEVATION ON CHILLER
ELEVATION A–A

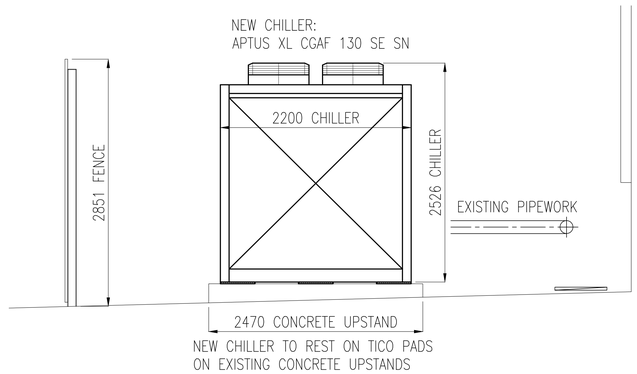

END ELEVATION ON CHILLER
ELEVATION B–B

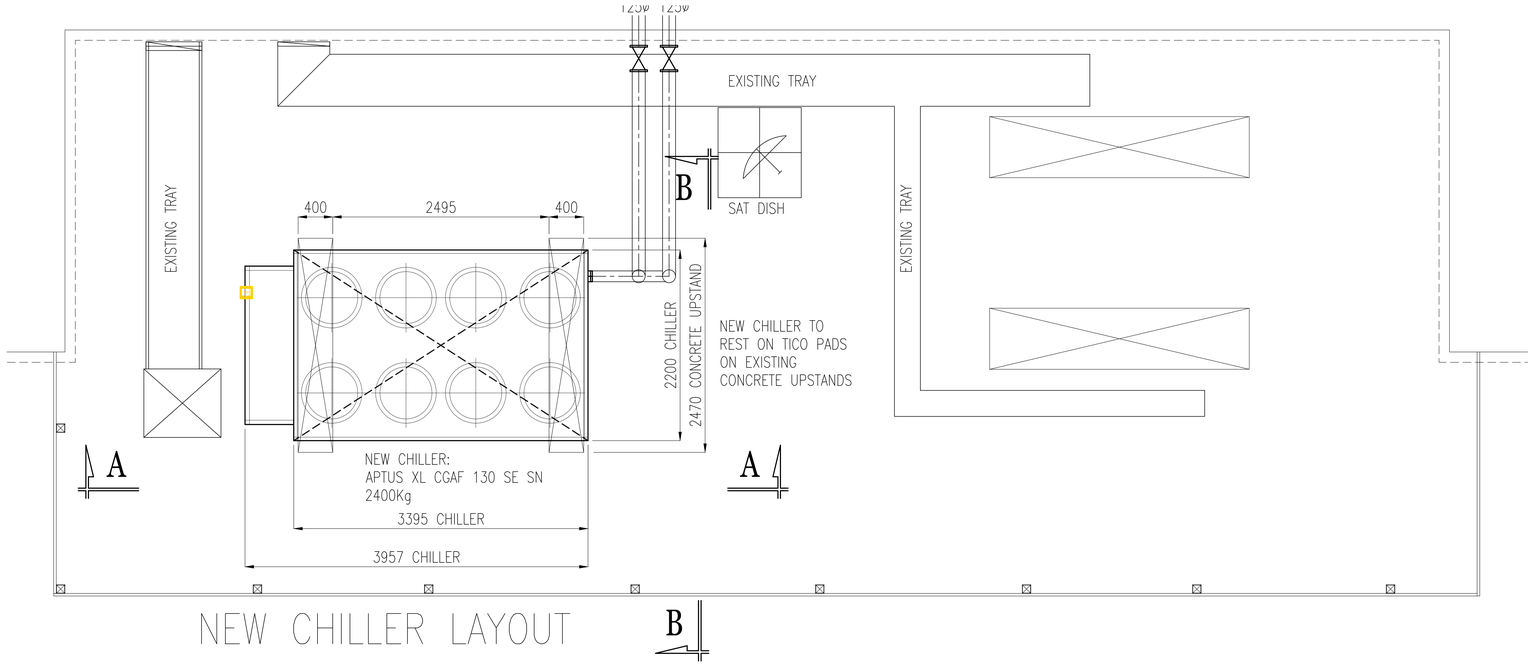

NEW CHILLER LAYOUT

NOTES:
5 OFF – 5" BUTTERFLY VALVES
4 OFF – 1" $\frac{1}{4}$ TURN VALVES+CAPS
1 OFF – ORIFICE PLATE
1 OFF – STRAINER 200 MICRON
1 OFF – 2" FLOW SWITCH SOCKET
2 OFF – 4" BELLOWS
2 OFF – 5" to 4" REDUCERS

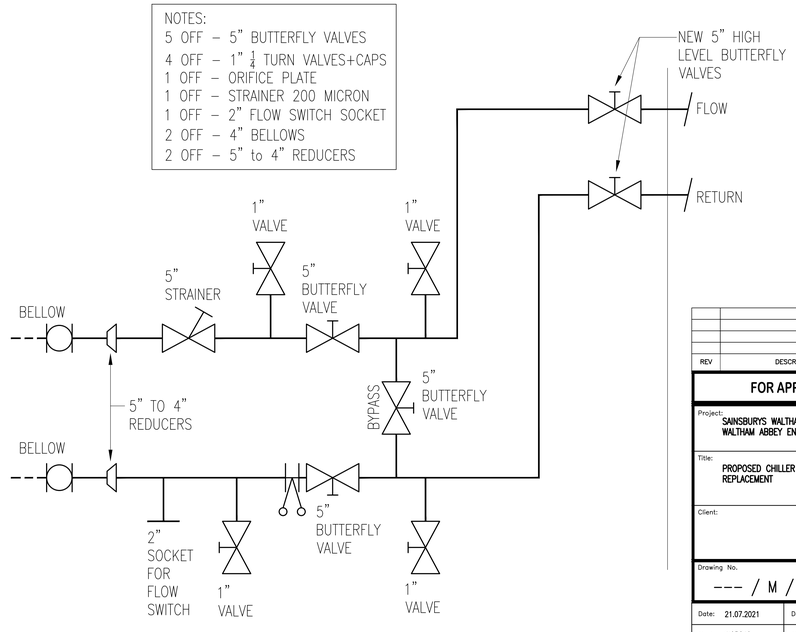

CHILLER PIPEWORK SCHEMATIC

REV	DESCRIPTION

FOR APPROVAL

Project: SAINSBURYS WALTHAM POINT
WALTHAM ABBEY EN9

Title: PROPOSED CHILLER REPLACEMENT

Client:

Drawing No. --- / M / 01 | Rev. –

Date: 21.07.2021 | Drawn: FHS

Scale: 1:250@A0 | Checked:

ORLANDO
REFRIGERATION & AIR CONDITIONING
83 HIGH STREET
HEMEL HEMPSTEAD
HERTFORDSHIRE HP1 9QY
Tel: +44 03300884720
Fax: +44 03300884721